



Ing. Daniele RUSSO
Via Ruffilli 3 – 71121 Foggia (FG)
Email:ing.d.russo@virgilio.it Pec: danielle.russo1@ingpec.eu



5



6



7



8

2




Ing. Daniele RUSSO
Via Ruffilli 3 – 71121 Foggia (FG)
Emailing.d.russo@virgilio.it Pec: danielle.russo1@ingpec.eu

COMUNE DI SAN SEVERO (FG)

APPARTAMENTO E GARAGE
FG 31 PART.9474 SUB. 13 E SUB. 37

PIANO SECONDO
(h=2,90 m)

PIANO INTERRATO
(h=2,70 m)

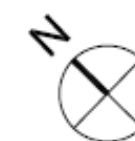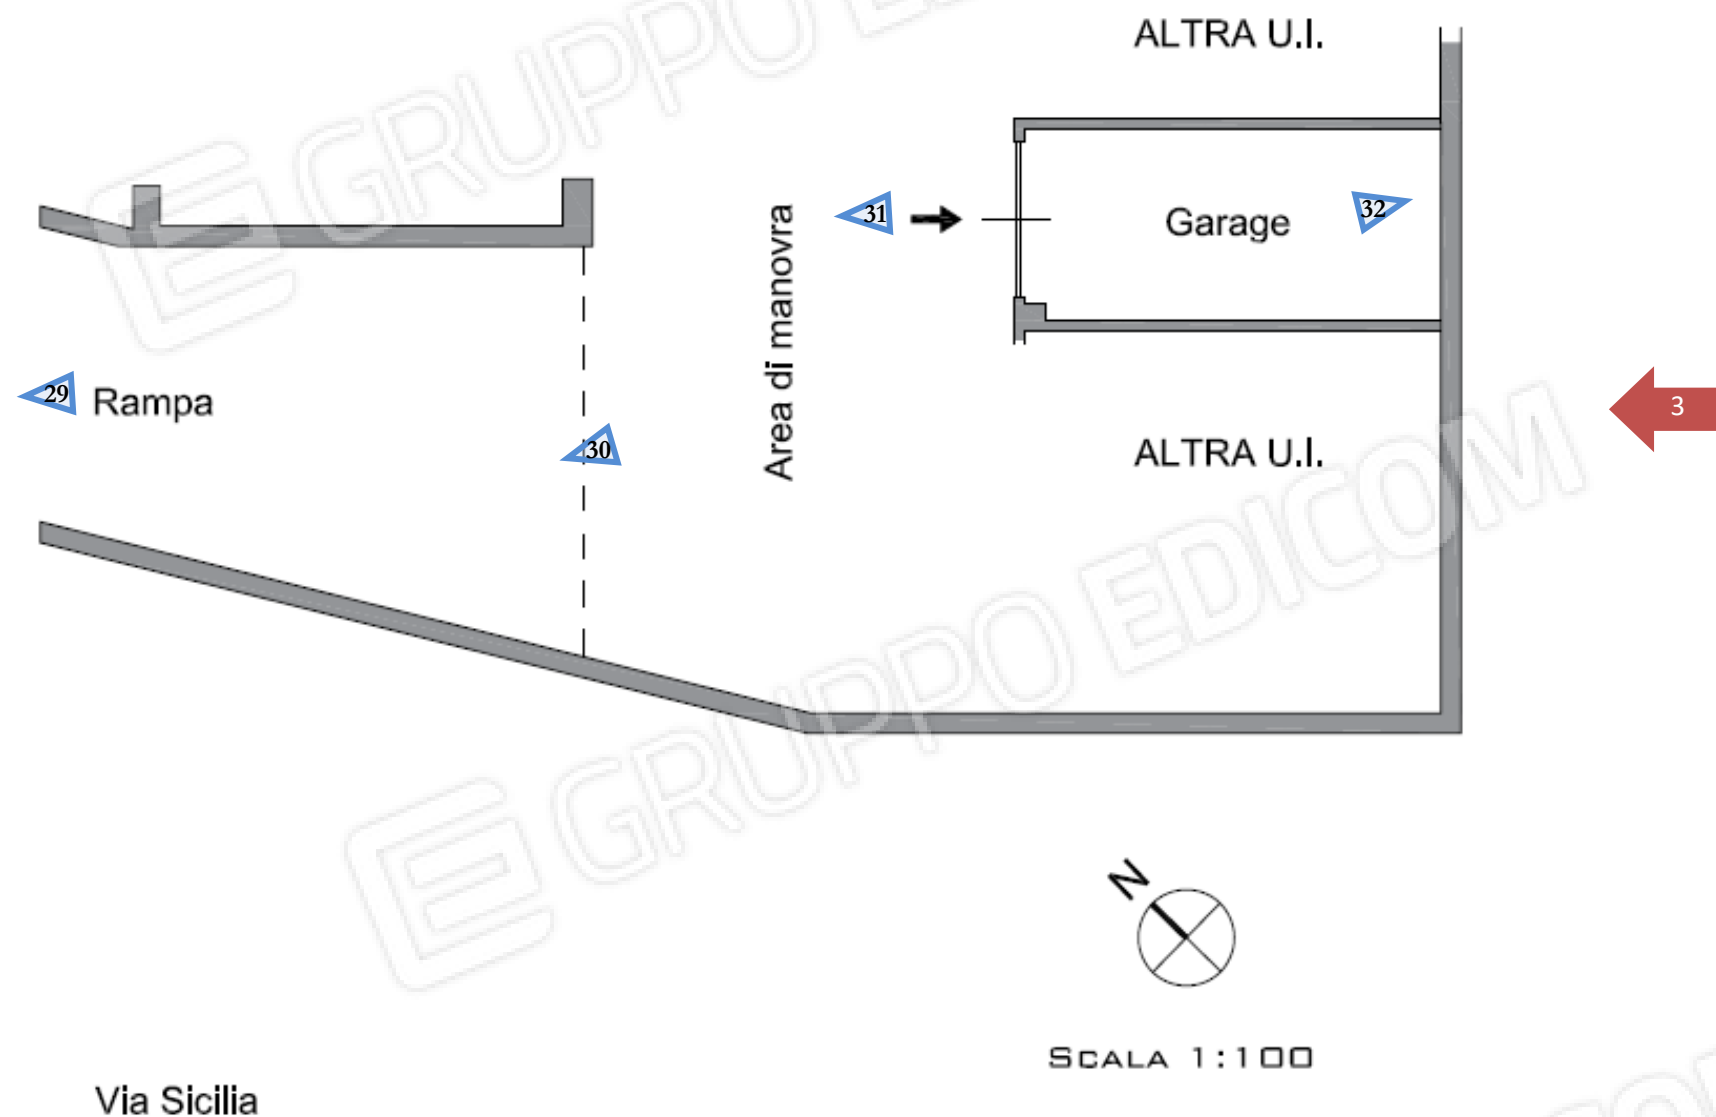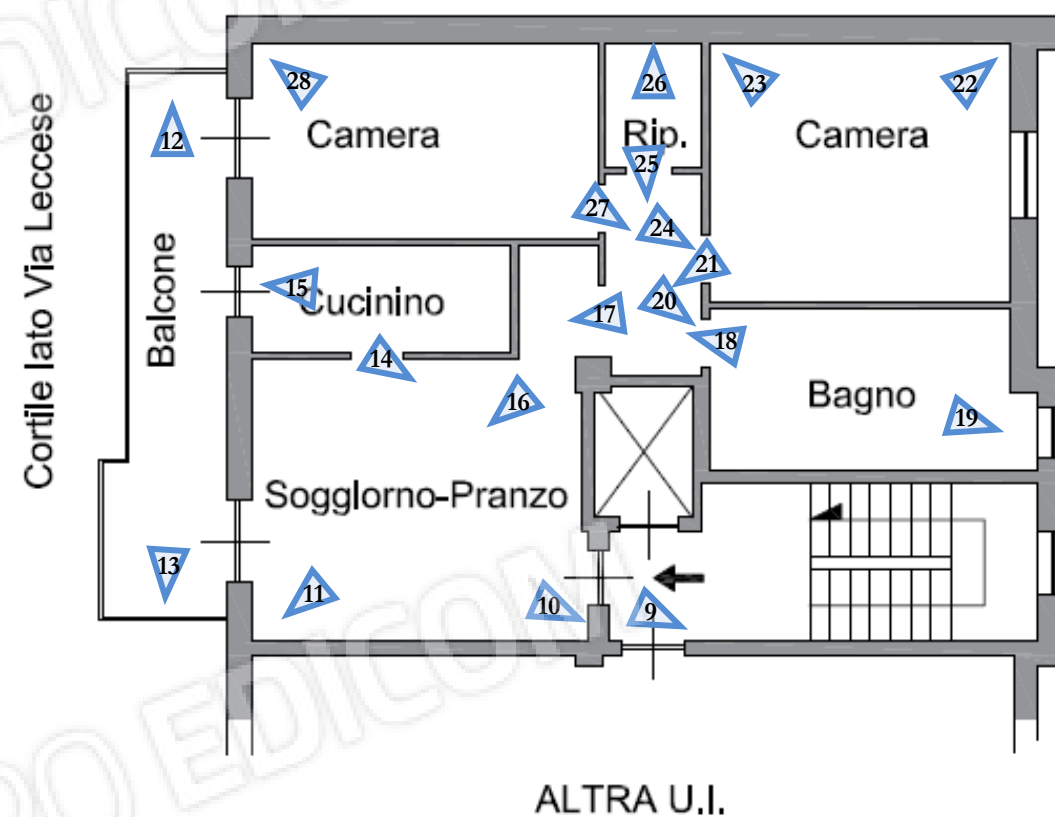

SCALA 1:100

Ing. Daniele RUSSO

Via Ruffilli 3 – 71121 Foggia (FG)

Email:ing.d.russo@virgilio.it Pec: danielle.russo1@ingpec.eu



9



10



11



12



13



14



15



16



17



18



19



20



21



22



23



24



25



26



27



28

Ing. Daniele RUSSO
Via Ruffilli 3 – 71121 Foggia (FG)
Email:ing.d.russo@virgilio.it Pec: danielle.russo1@ingpec.eu



29



30



31



32