


PIANTA CANTINA A QUOTA -2.90 1:50

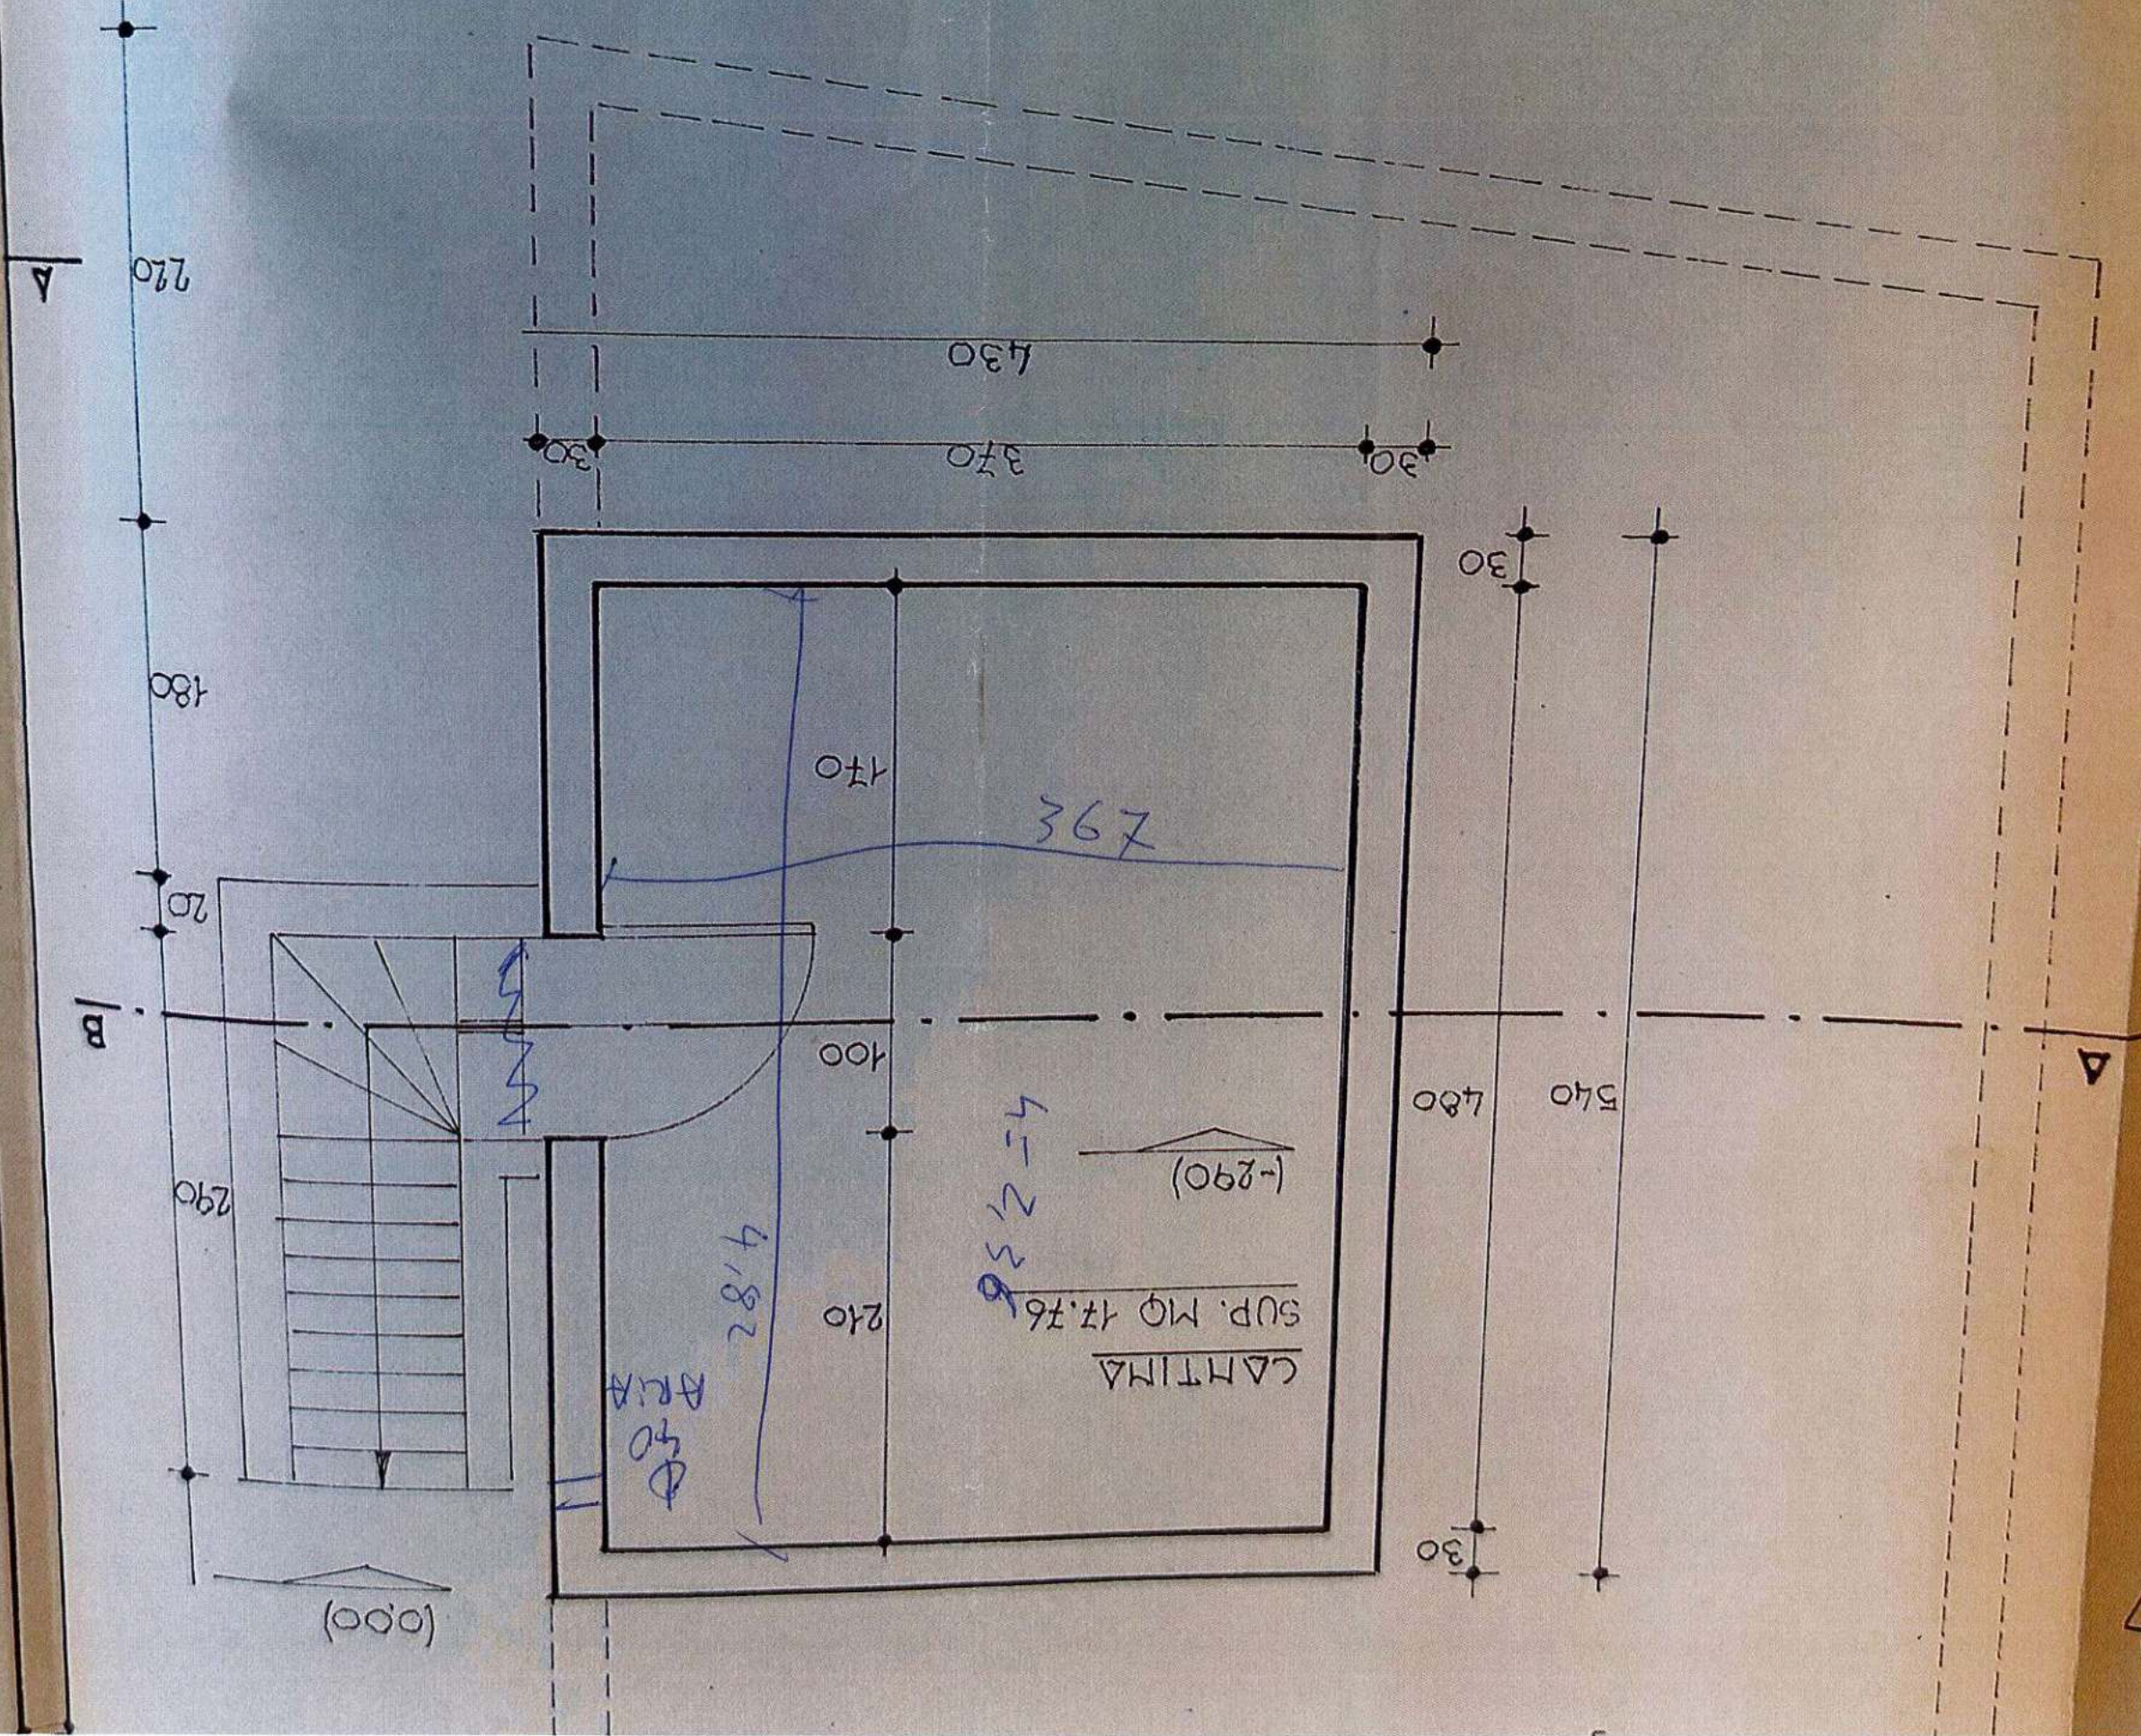

MAGAZZ
SUP. M

Handwritten signature or initials.

345
305

343
307

571

195

345

2.85

871

175

25

110

110
145

290

20

180

120

B

A

1306

MAGAZZINO 10.00

SUP.MQ 91.78

881

$h=30,1$

160

110
145

110
145

280

110

110
145

B


PIANO TERRENO 1:50

OPPO Find X5 | HASSLEBLAD

60

1401

oppo

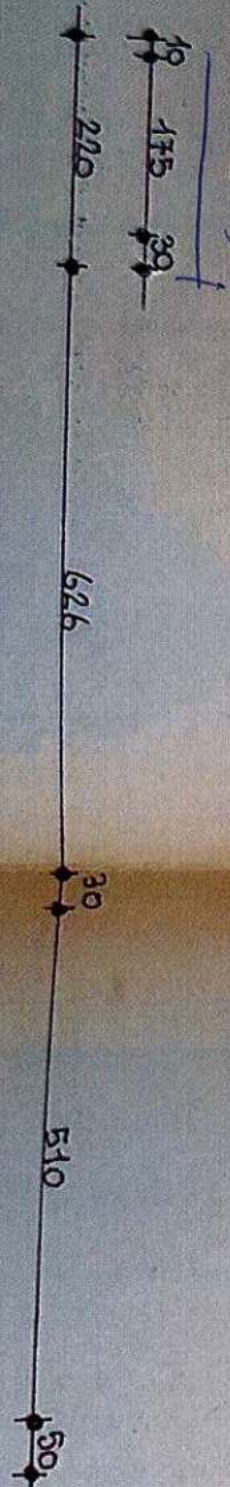

1821

